


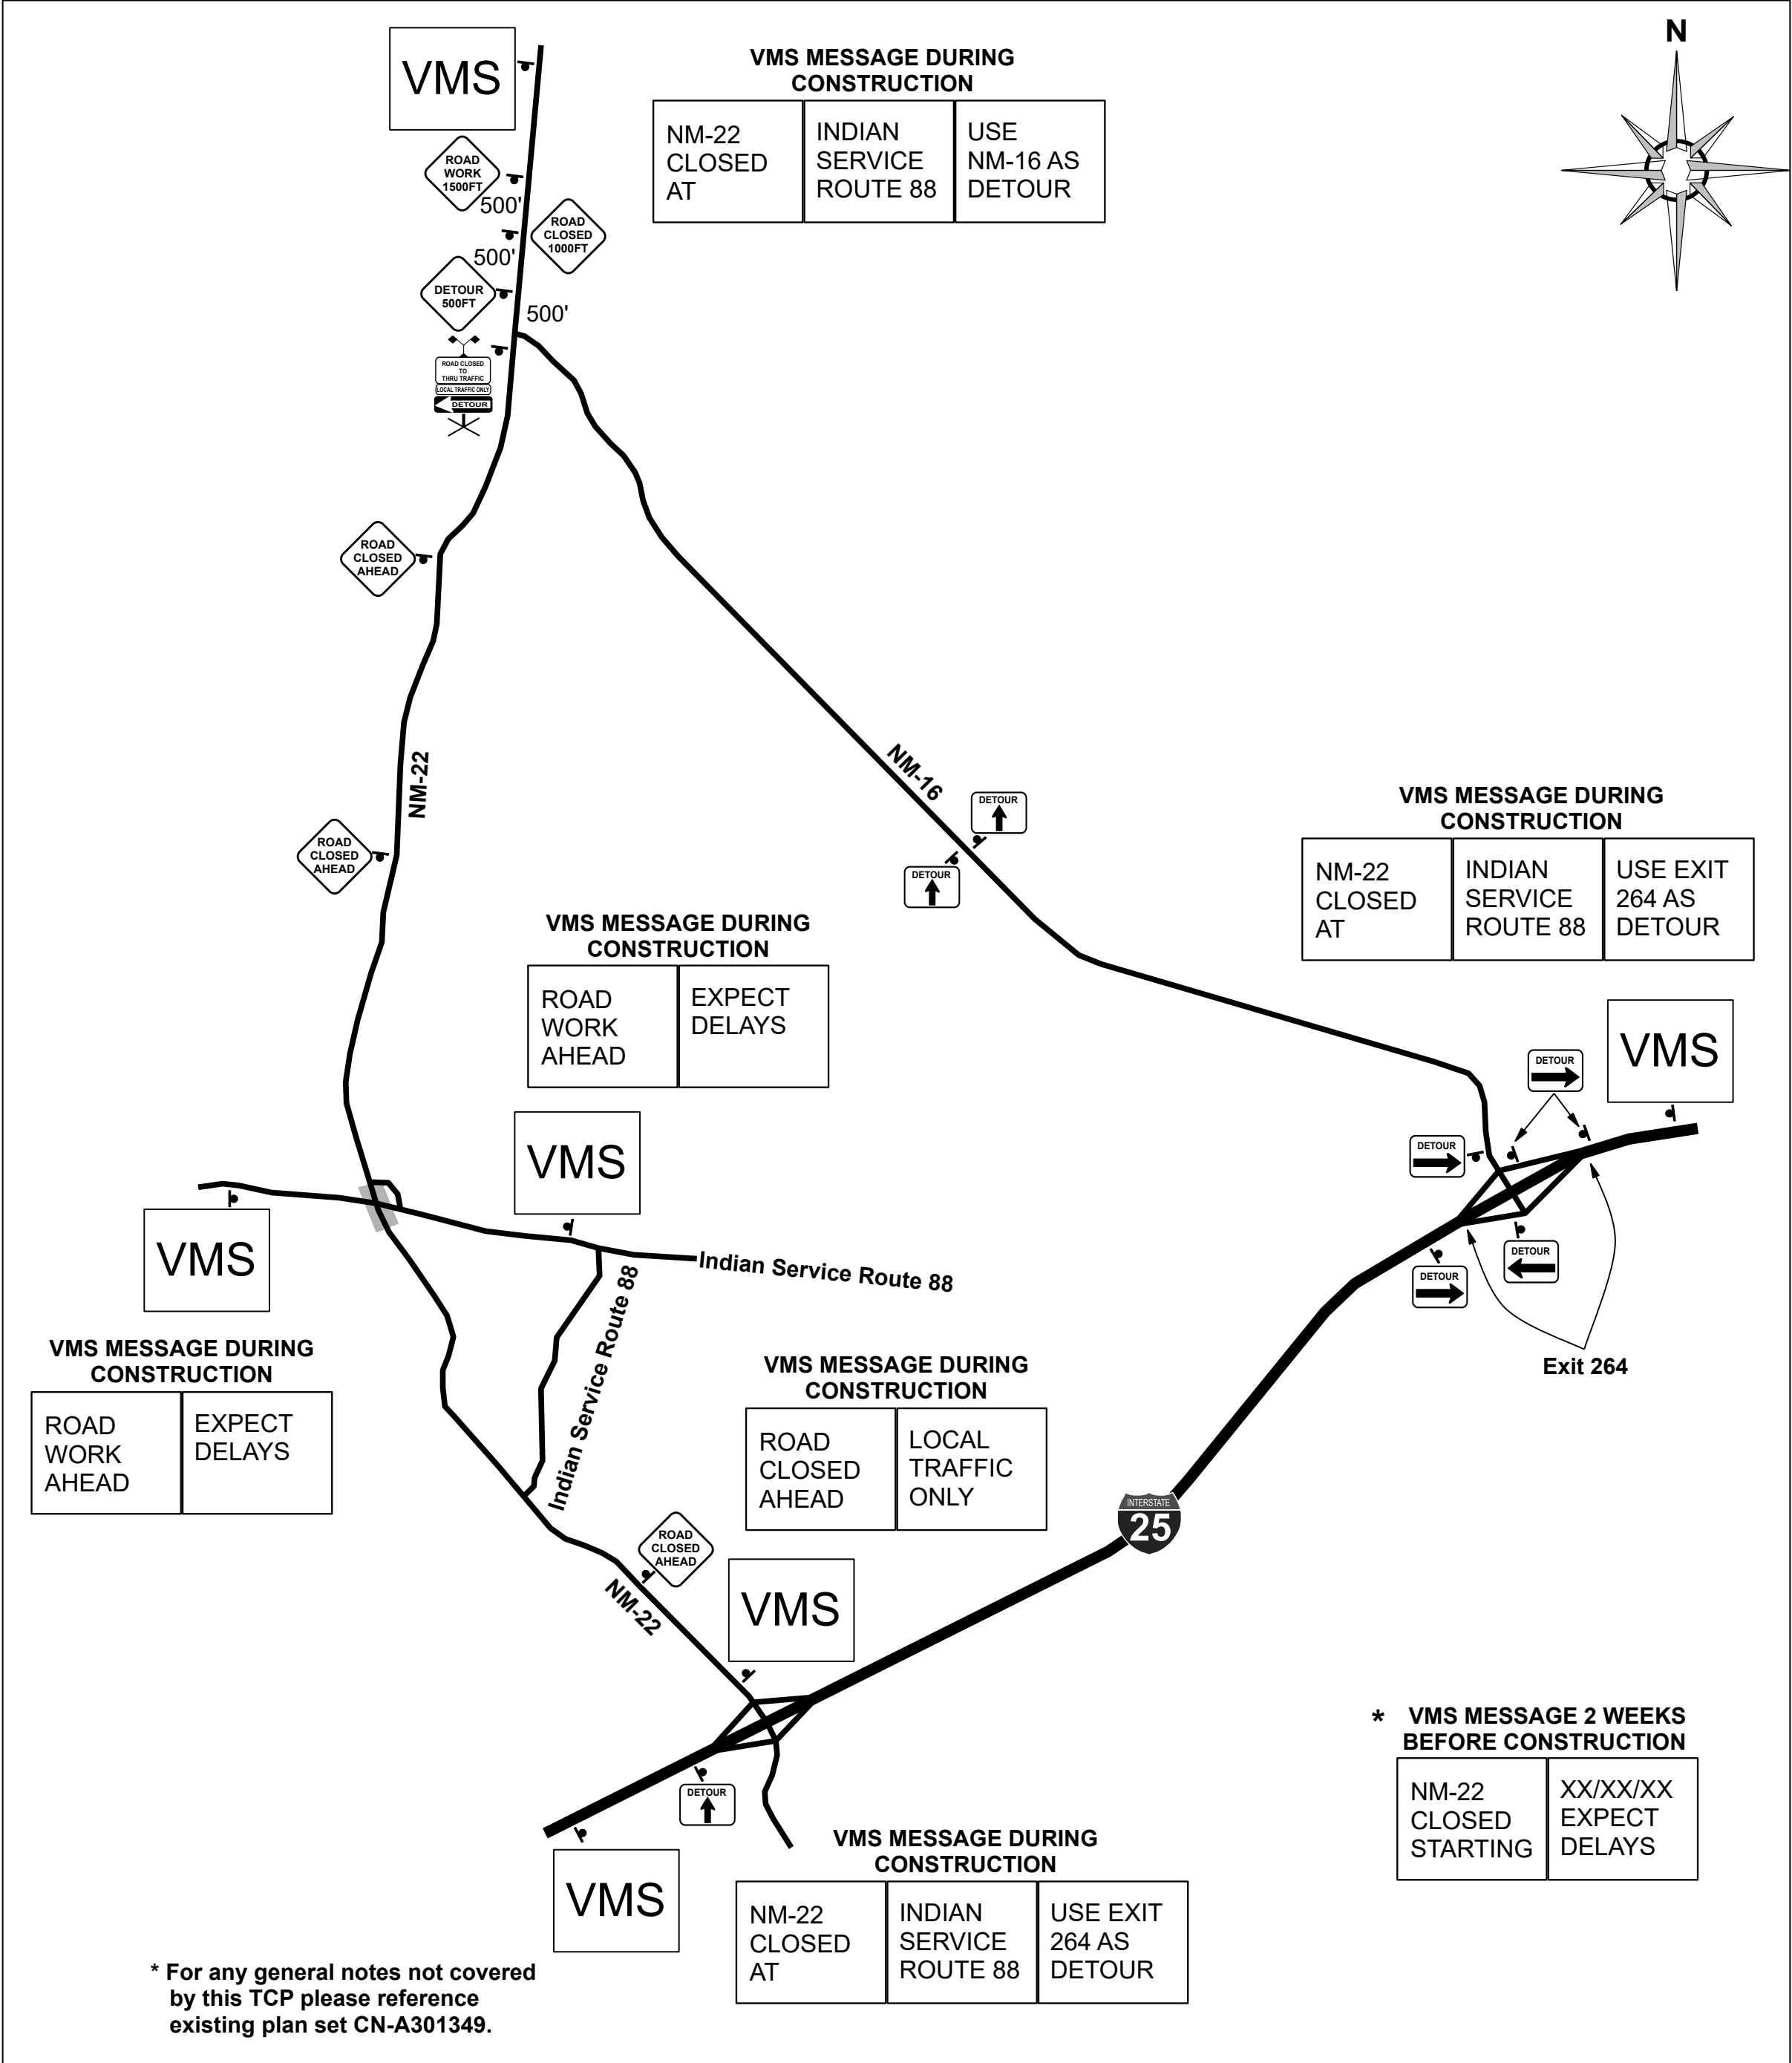

* For any general notes not covered by this TCP please reference existing plan set CN-A301349.

Designed By	Author: Isaac Sparks	Date: 2/19/2025	Sheet: 2/2	Revisions		
 (505) 242-4848 TCP # 0045	Notes/Comments: - Posted Speed Limit: 45 MPH = WORK ZONE - Adjustments to sign spacing & channelization devices, for vertical and horizontal curves, side roads and driveways shall be made in field. - All advanced warning signs should be double indicated when feasible. - If speed limit is reduced existing speed limit signs need to be covered. - NOT TO SCALE			No.	Date	By